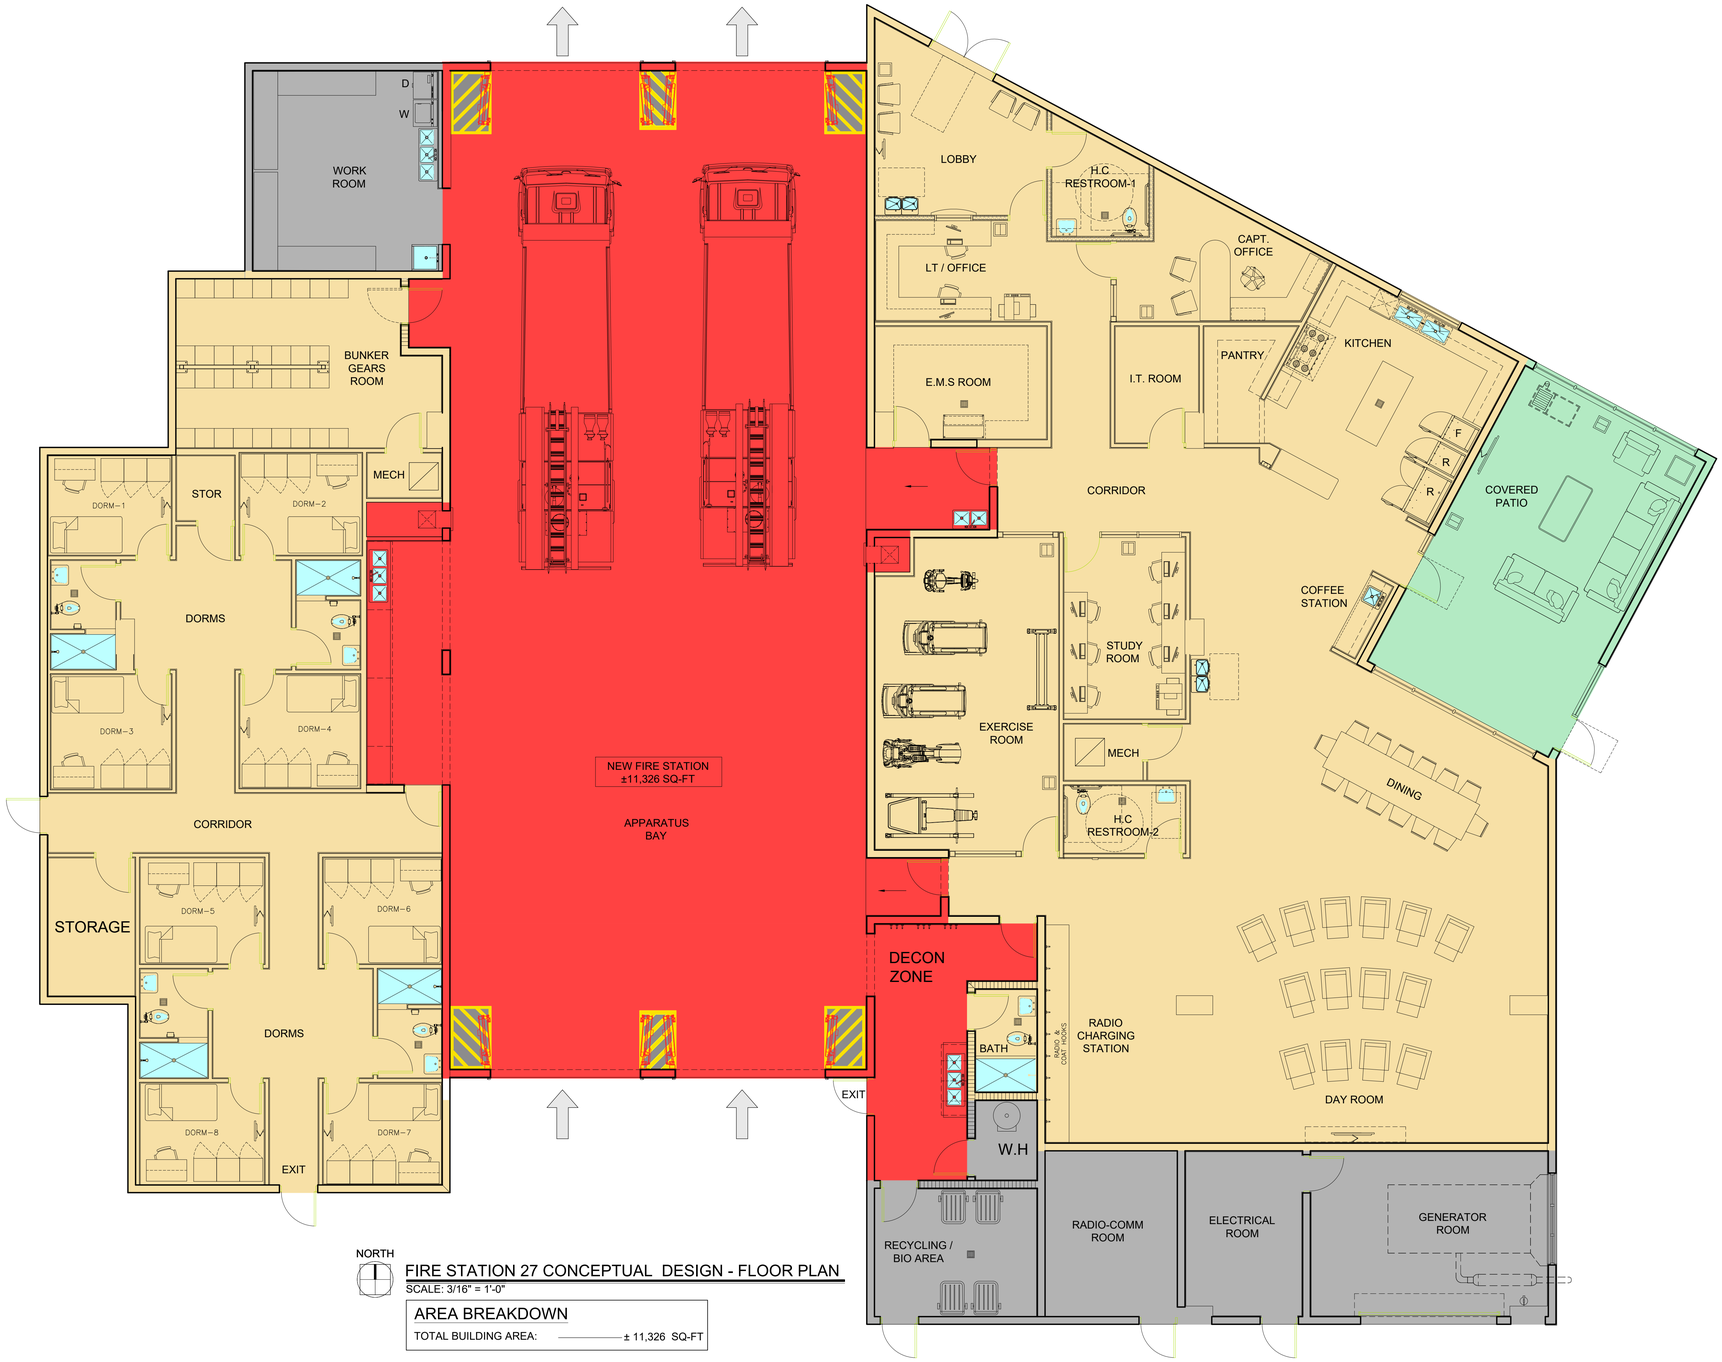

NORTH

FIRE STATION 27 CONCEPTUAL DESIGN - FLOOR PLAN

SCALE: 3/16" = 1'-0"

AREA BREAKDOWN

TOTAL BUILDING AREA: ± 11,326 SQ-FT

MIAMI DADE FIRE RESCUE

Design & Construction Bureau

9300 N.W. 41st STREET
MIAMI, FLORIDA 33178
tel: (786) 331-4500
fax: (786) 331-4501

MIAMI-DADE COUNTY

"Delivering Excellence Every Day"

PROJECT:

CONCEPTUAL DESIGN FOR TWO COMPANY STATION

Miami - Dade
Florida

PROJECT No.

MDFR

ISSUED FOR:
SITE PLAN APPROVAL

Note to Contractor:

Written dimension have preference over scaled dimensions.

Should discrepancies arise please stop and contact our office for clarifications at 786-331-4500.

Original drawing is 24" x 36", scale entities accordingly if reduced.

No.	DATE	REVISION	BY

DATE:
09-06-2022

SCALE:
AS SHOWN

DRAWN BY:
A.P.

CHECKED BY:
J.M.N / F.F

SEAL / SIGNATURE

This drawing is property of the Miami Dade Fire Rescue Facilities & Construction Division and is not to be reproduced or copied in whole or part. It is not to be used on any other project and is to be returned on request.
COPYRIGHT © 2022

SHEET TITLE

CONCEPTUAL DESIGN FLOOR PLAN

SHEET NUMBER

A-1.0

OF: